information on this drawing overrules all information on previous drawings - Tom Bakker Design, LLC is not responsible for engineering of any kind, be it structural, electrical or mechanical - all dimensions to be checked and confirmed on site - do not measure from drawings - if any discrepancies are detected please notify designer, builder or client - this drawing is not to be reproduced, changed or copied in any form or matter whatsoever

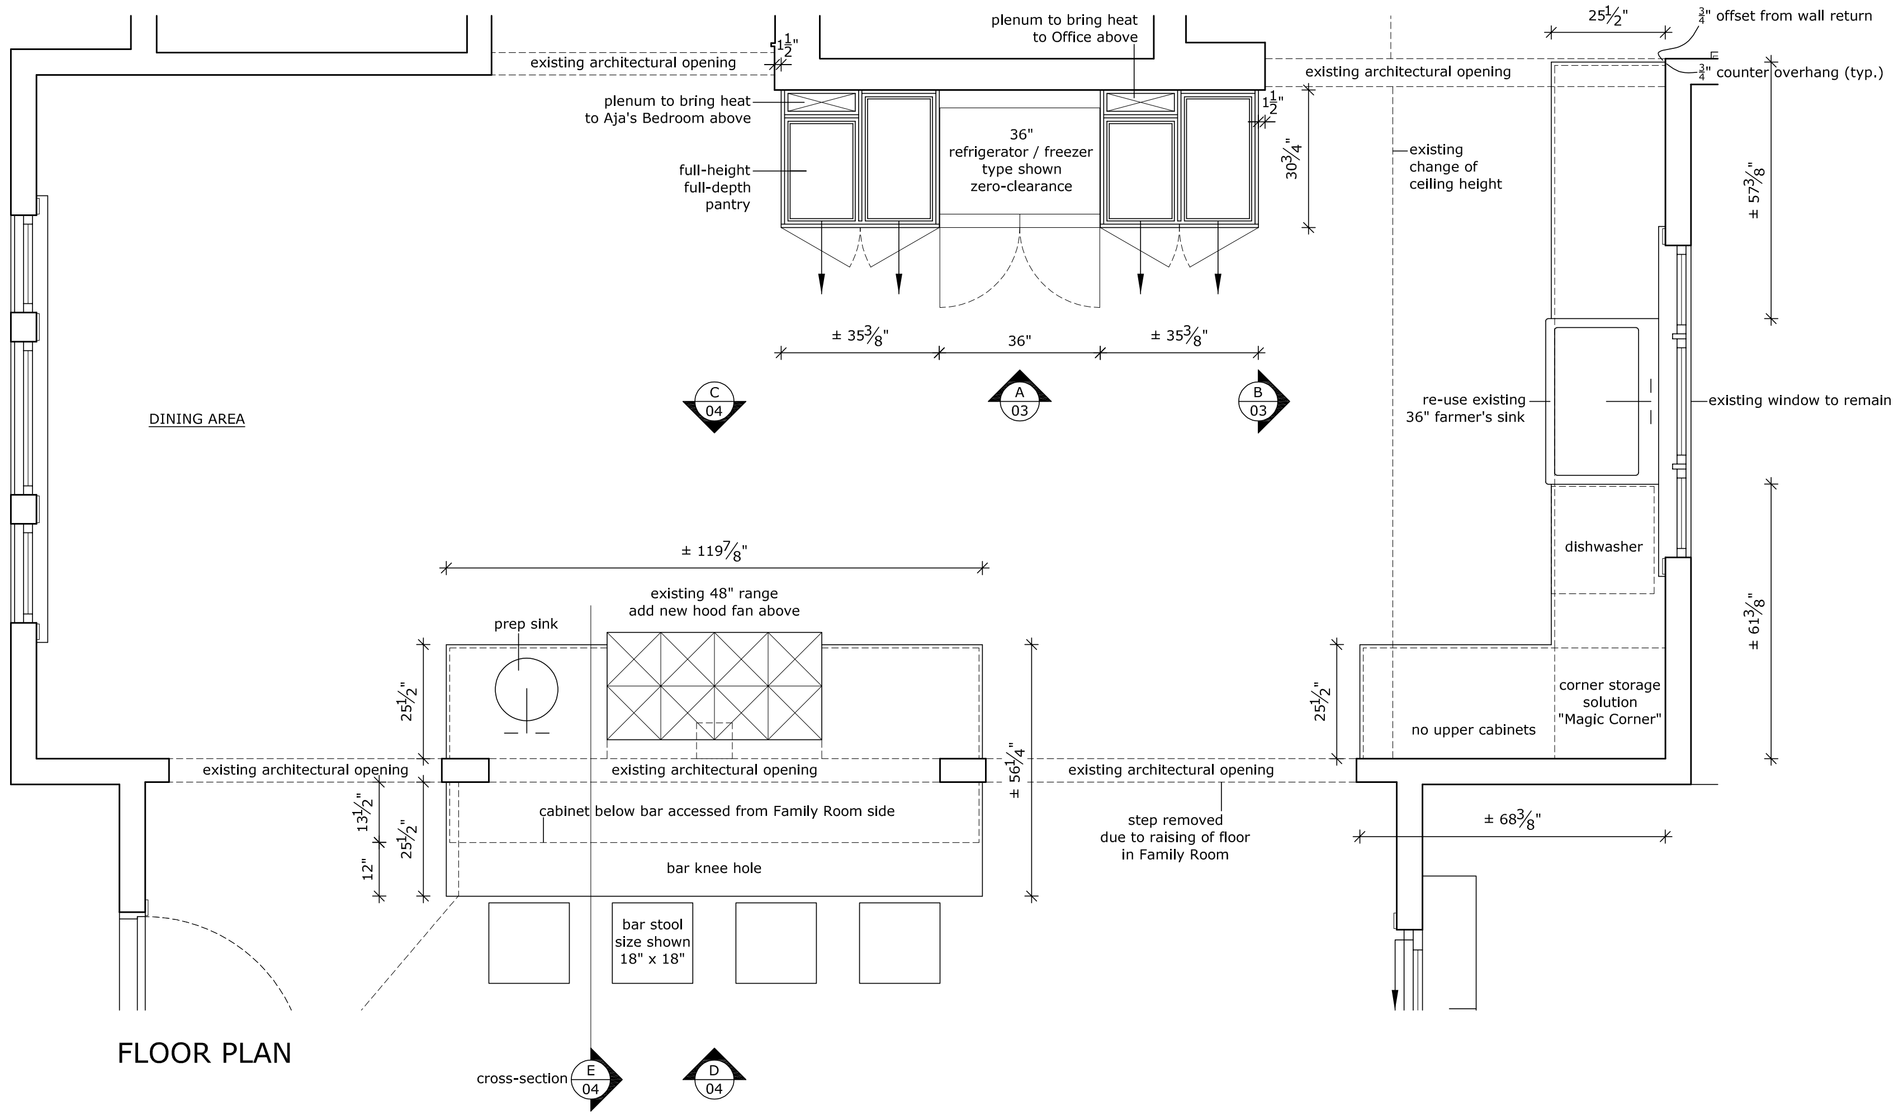

FLOOR PLAN

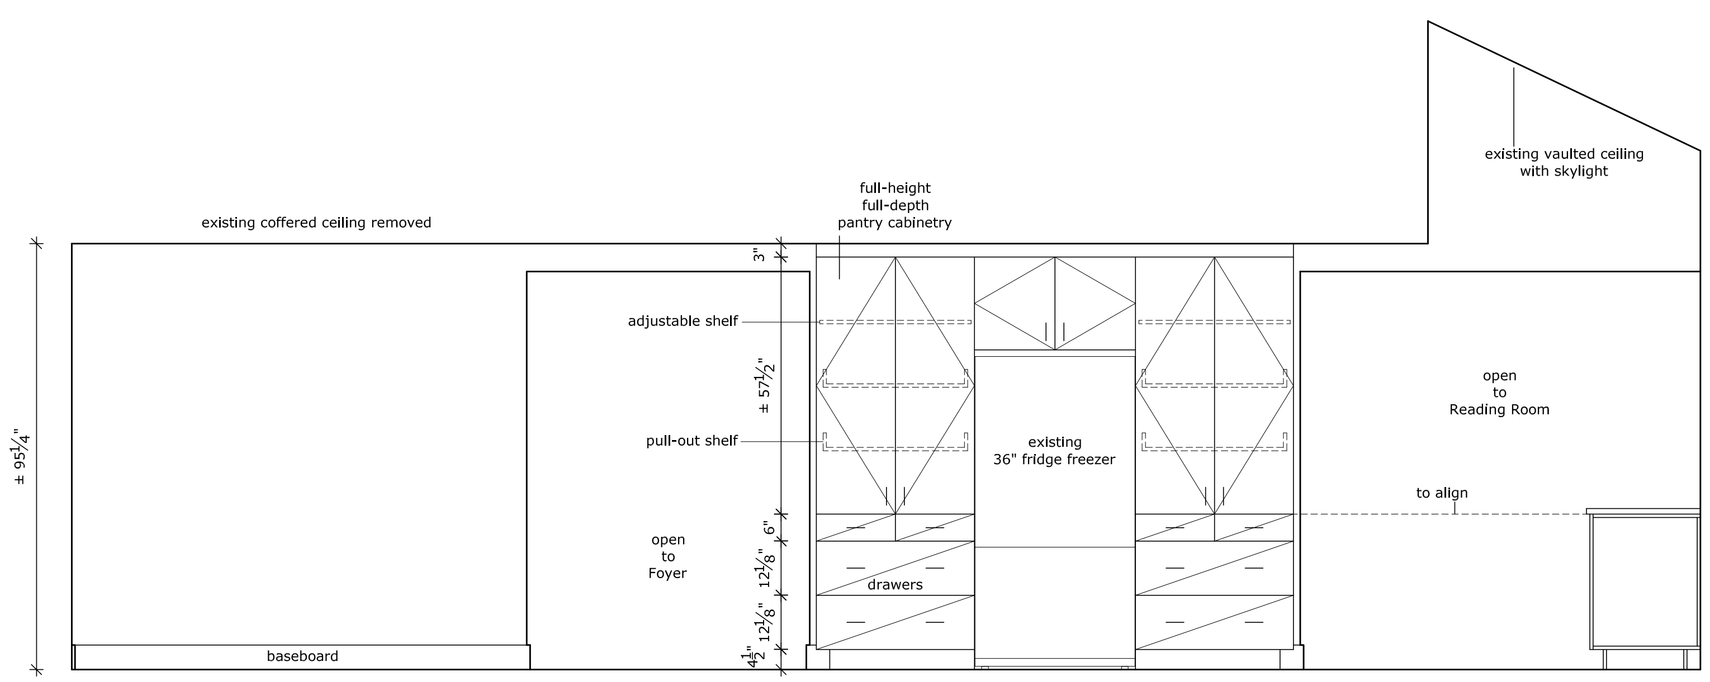

INTERIOR ELEVATION A

NOTE: cabinetry styling to be similar throughout home

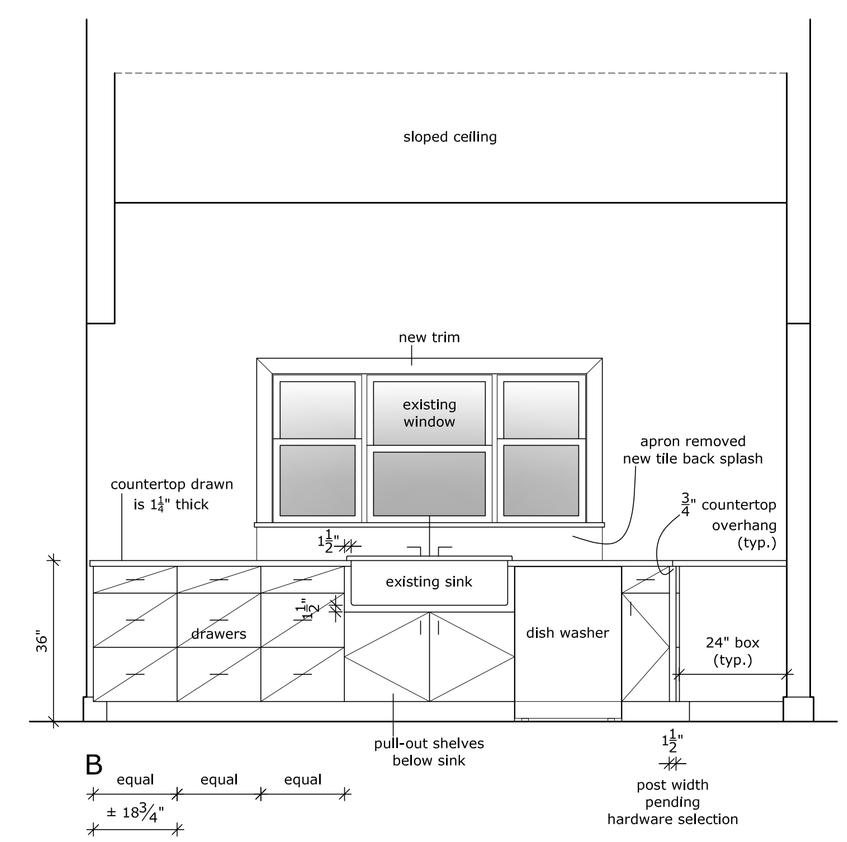

MAIN FLOOR - KITCHEN

notes:
1: Removal of walls is subject to review and approval by a WA State licensed structural engineer.
2: It is the cabinet manufacturer's responsibility to ensure that space and clearance requirements for appliances, as well as space requirements for appliance door swings, are built according to manufacturer's specifications.
3: If the cabinet manufacturer, or any other trade, detects structural or drywall deficiencies that affect styling, please notify client, builder and/or Tom Bakker Design promptly to discuss solution.
4: All dimensions indicated on this drawing are to FINISHED surfaces.

drawing title:	Main Floor - Kitchen
scale:	1/2"=1'-0"
sheet size:	24" x 36"
date:	August 19, 2020
revision date:	November 16, 2020

TOM BAKKER design
www.tombakkerdesign.com 206.877.3327

client: Ray and Kari Ramadorai
project: Private Residence - Sammamish, WA
home remodel
project no: 2007

03
drawing number